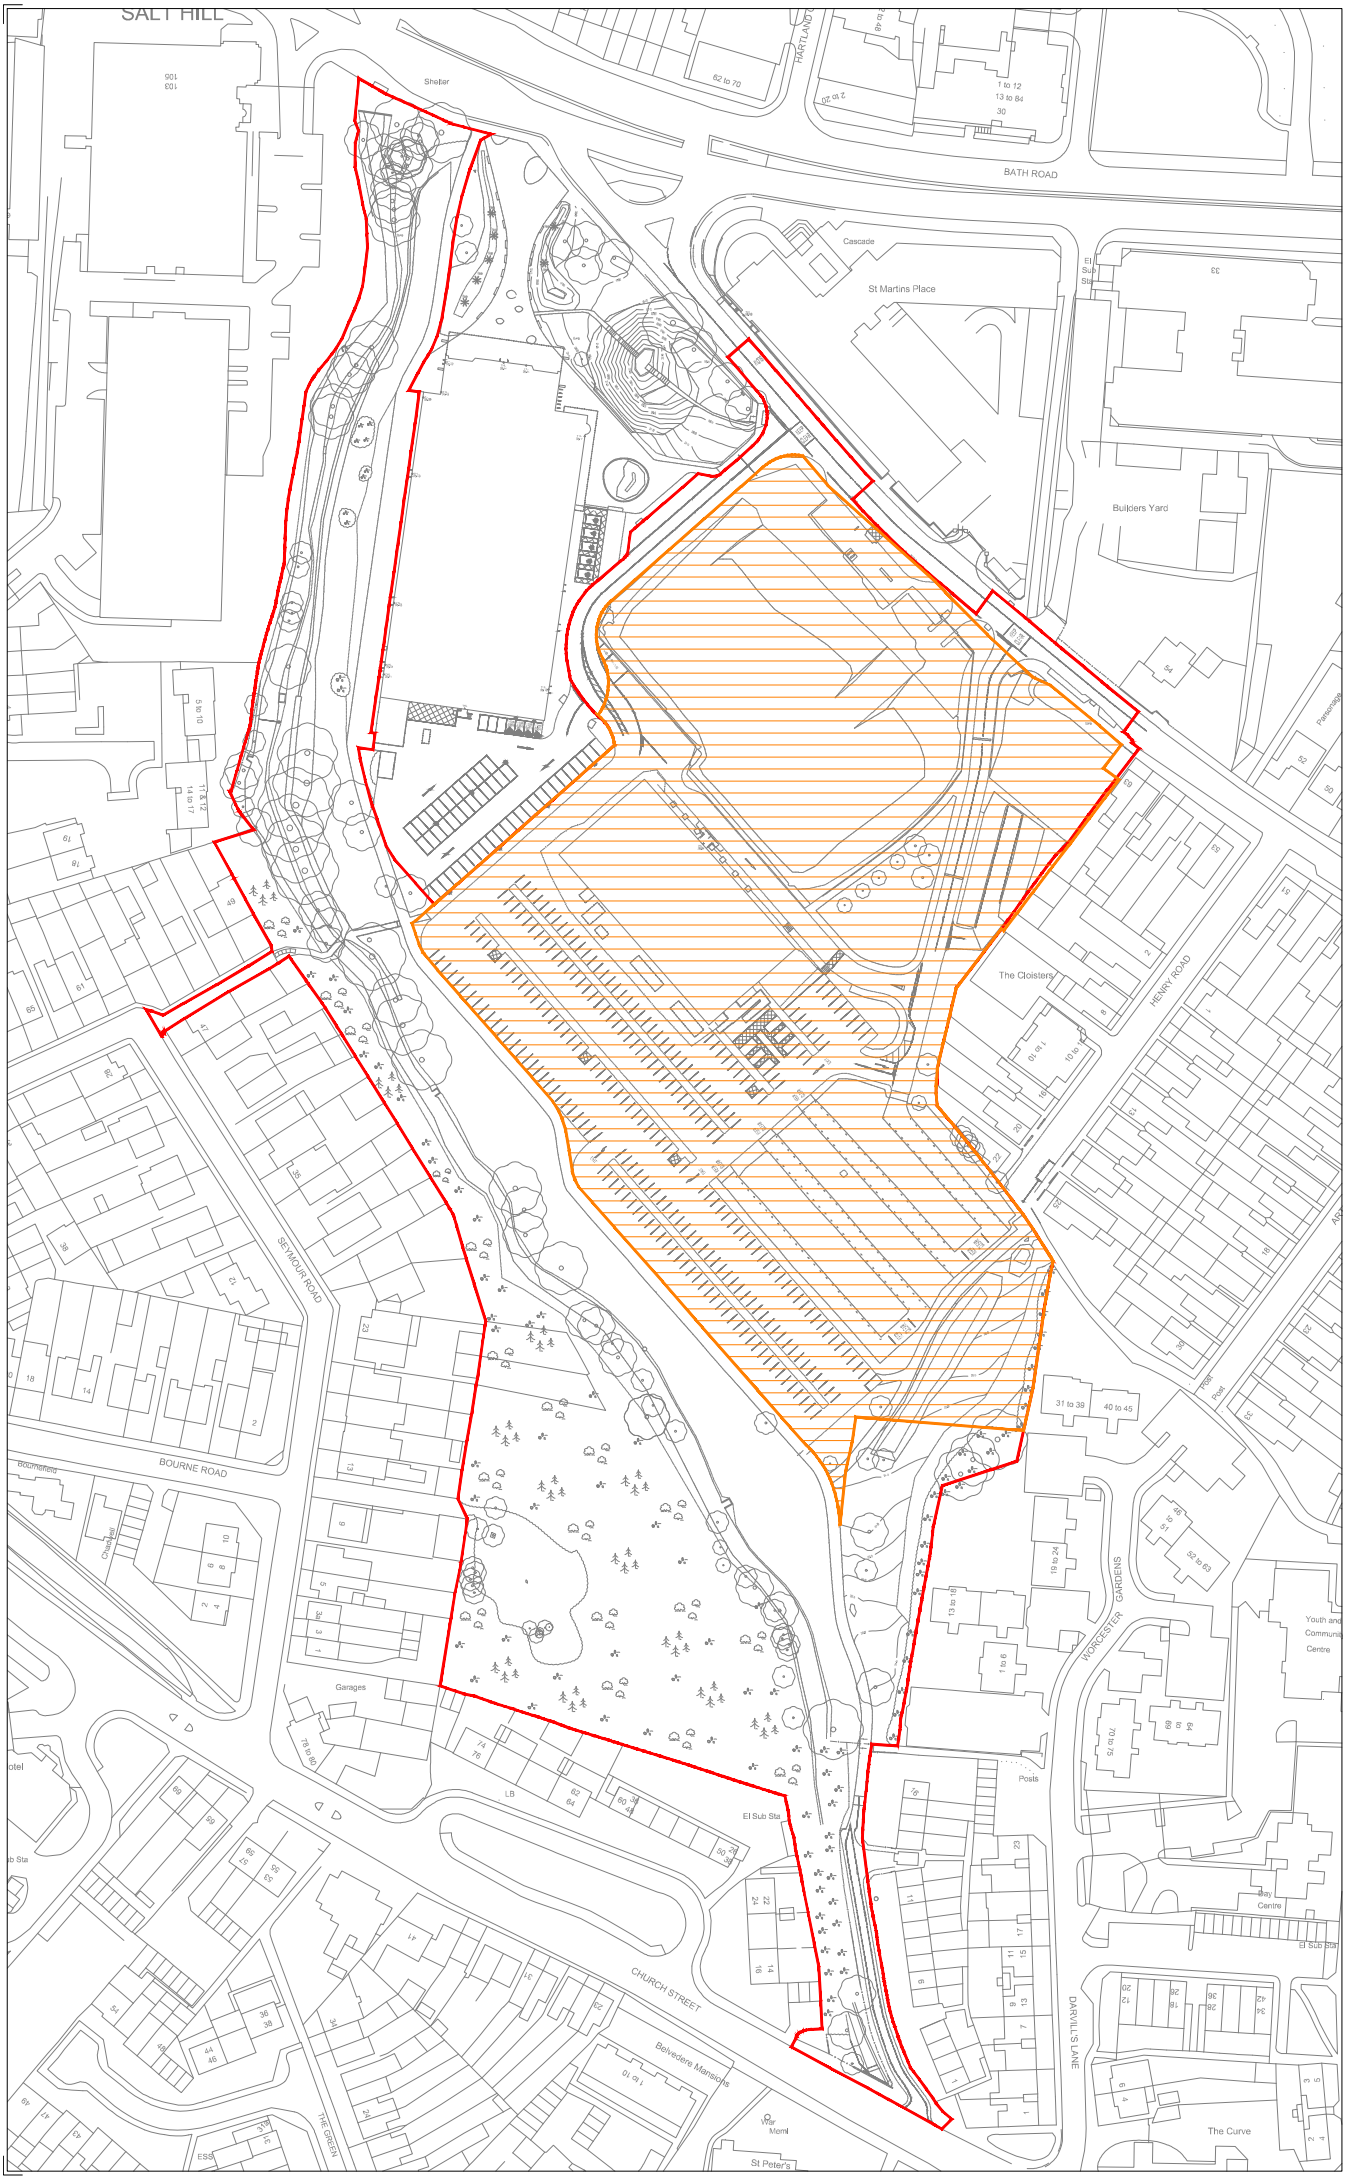

The contractor is responsible for checking dimensions, tolerances and references. Any discrepancies to be verified with the Architect before proceeding with the works. Where an item is covered by drawings to different scales, the larger scale drawing is to be worked to.

Do not scale drawing - figured dimensions to be worked to in all cases.

Where products have been specified, PRP have reviewed applicable products and listed in the UK & the EU and where applicable local platform for their properties in relation to the proposed use and provided such evidence as may, reasonably, be requested to confirm performance, including, but not limited to, product and classification and interfaces with adjacent products.

Where the contractor wishes to propose alternative products, representative samples and a full technical appraisal should be submitted by the contractor or the employer demonstrating that their proposed alternative has equal or better performance. Any alternative products are subject to design team, building control, warranty provider and employer acceptance.

CDM 2015 - As a result of the Designer's Hazard and Risk Assessment Process

All intellectual property rights reserved.

Rev	Date	Description	Drwn	Chkd
02	29/08/22	Site boundary Revised	AC	JC
01	21/08/22	First issue	AC	JC

MONTEM LANE, SLOUGH

SITE CONVEYANCE PLAN

AA5991C-12001 **REV 02**

FOR COMMENT

Drawn AC Checked JC Date Jun 2022 Scale @ A0 1:500

PRP
prp.co.uk
London
020 7653 1200